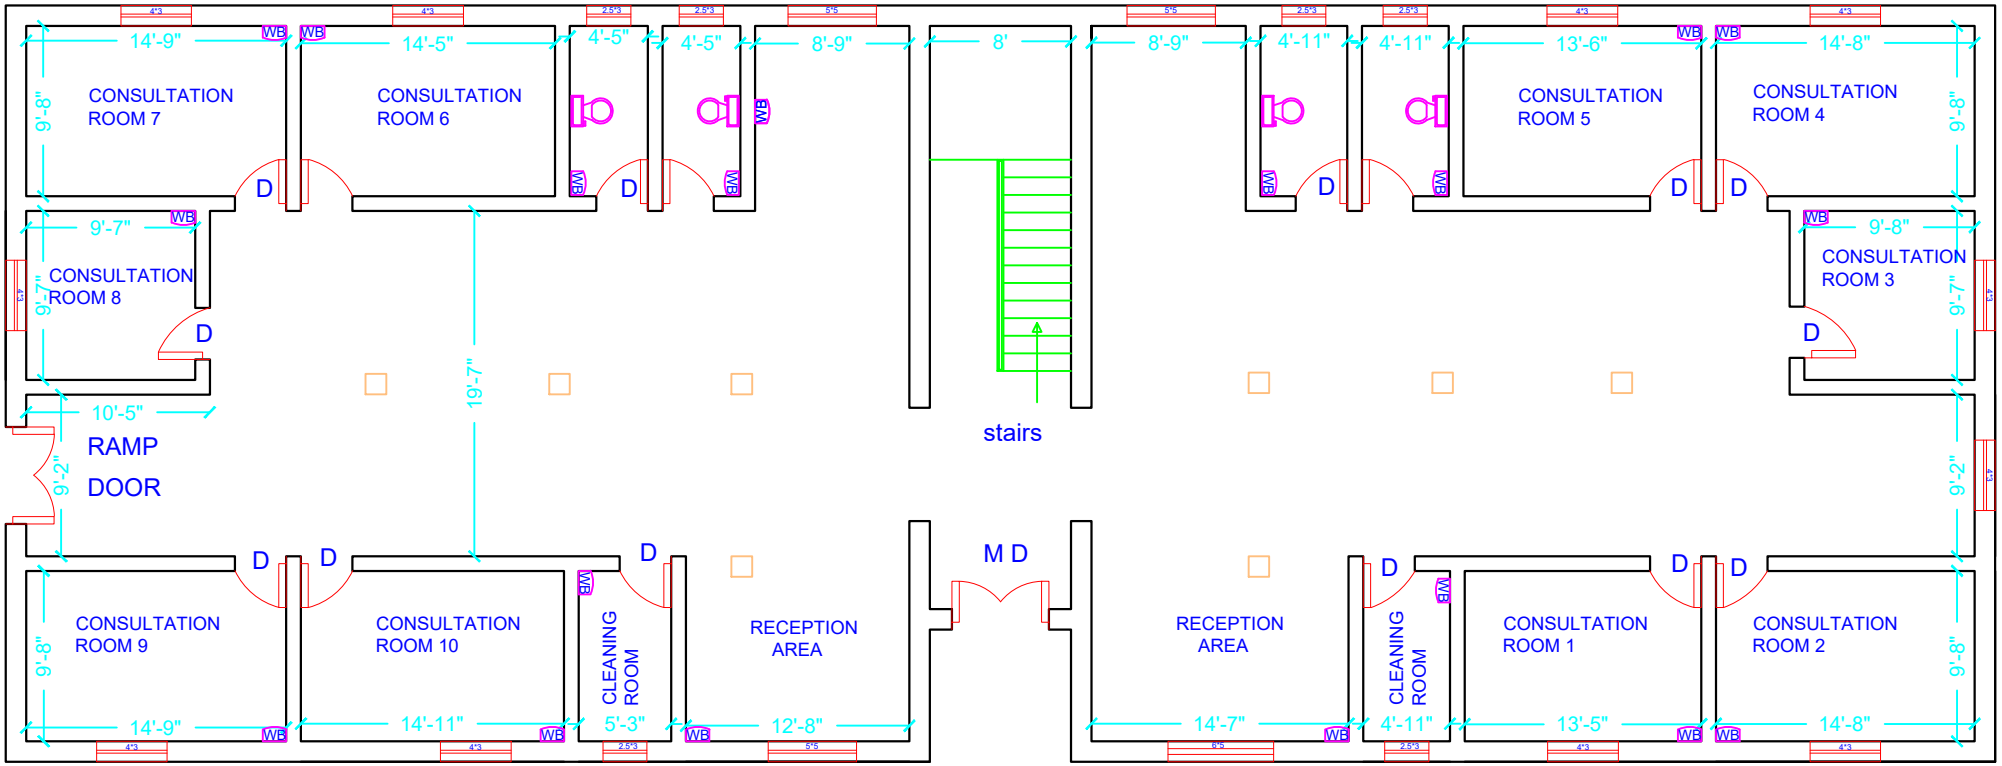

BLOCK B GROUND FLOOR (OPD)